REVISIONS AFTER PROPOSAL

STATION	STATION	DESCRIPTION	DATE	NUMBER

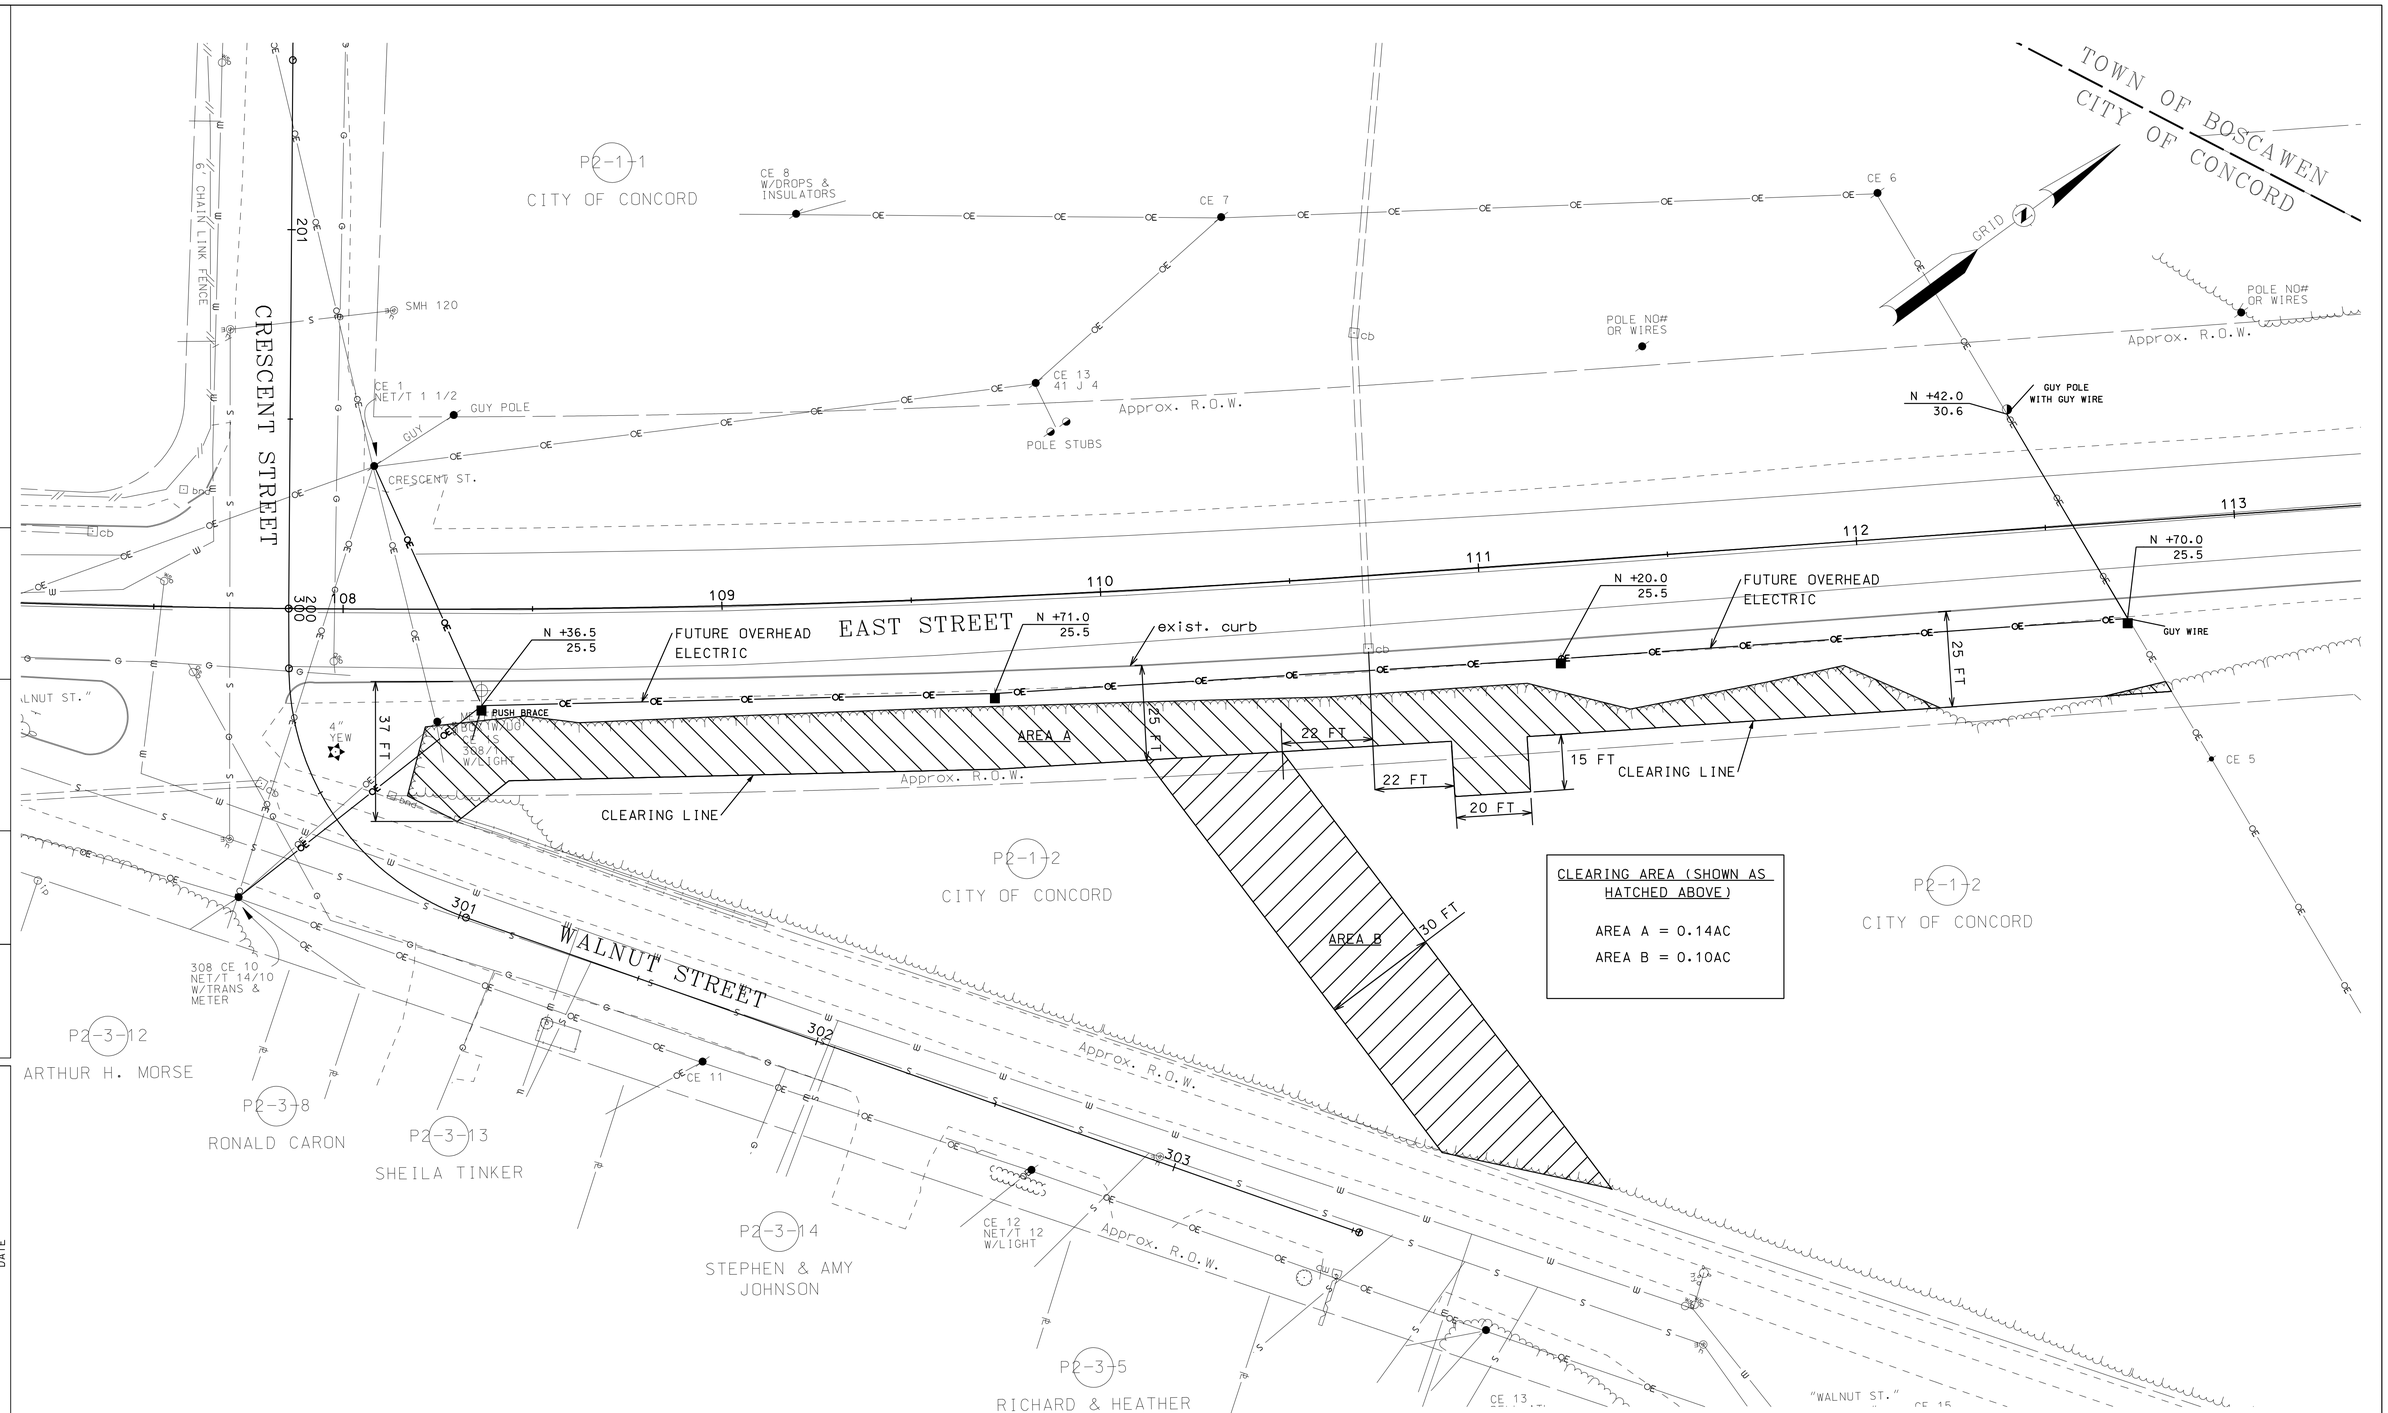

MARCH 19, 2010

SURVEY PROCESSED	XX	DATE XX
NEW DESIGN	XX	DATE XX
SHEET CHECKED	XX	DATE XX
AS BUILT DETAILS		DATE

Hoyle, Tanner & Associates, Inc.

© Copyright 2009 Hoyle, Tanner & Associates, Inc.

www.HoyleTanner.com

CITY OF CONCORD

CRESCENT STREEET RECONSTRUCTION

CLEARING PLAN

FILE NAME	HTA PROJECT NO.	SHEET NO.	TOTAL SHEETS
901812CLEAR00	901812	1	1