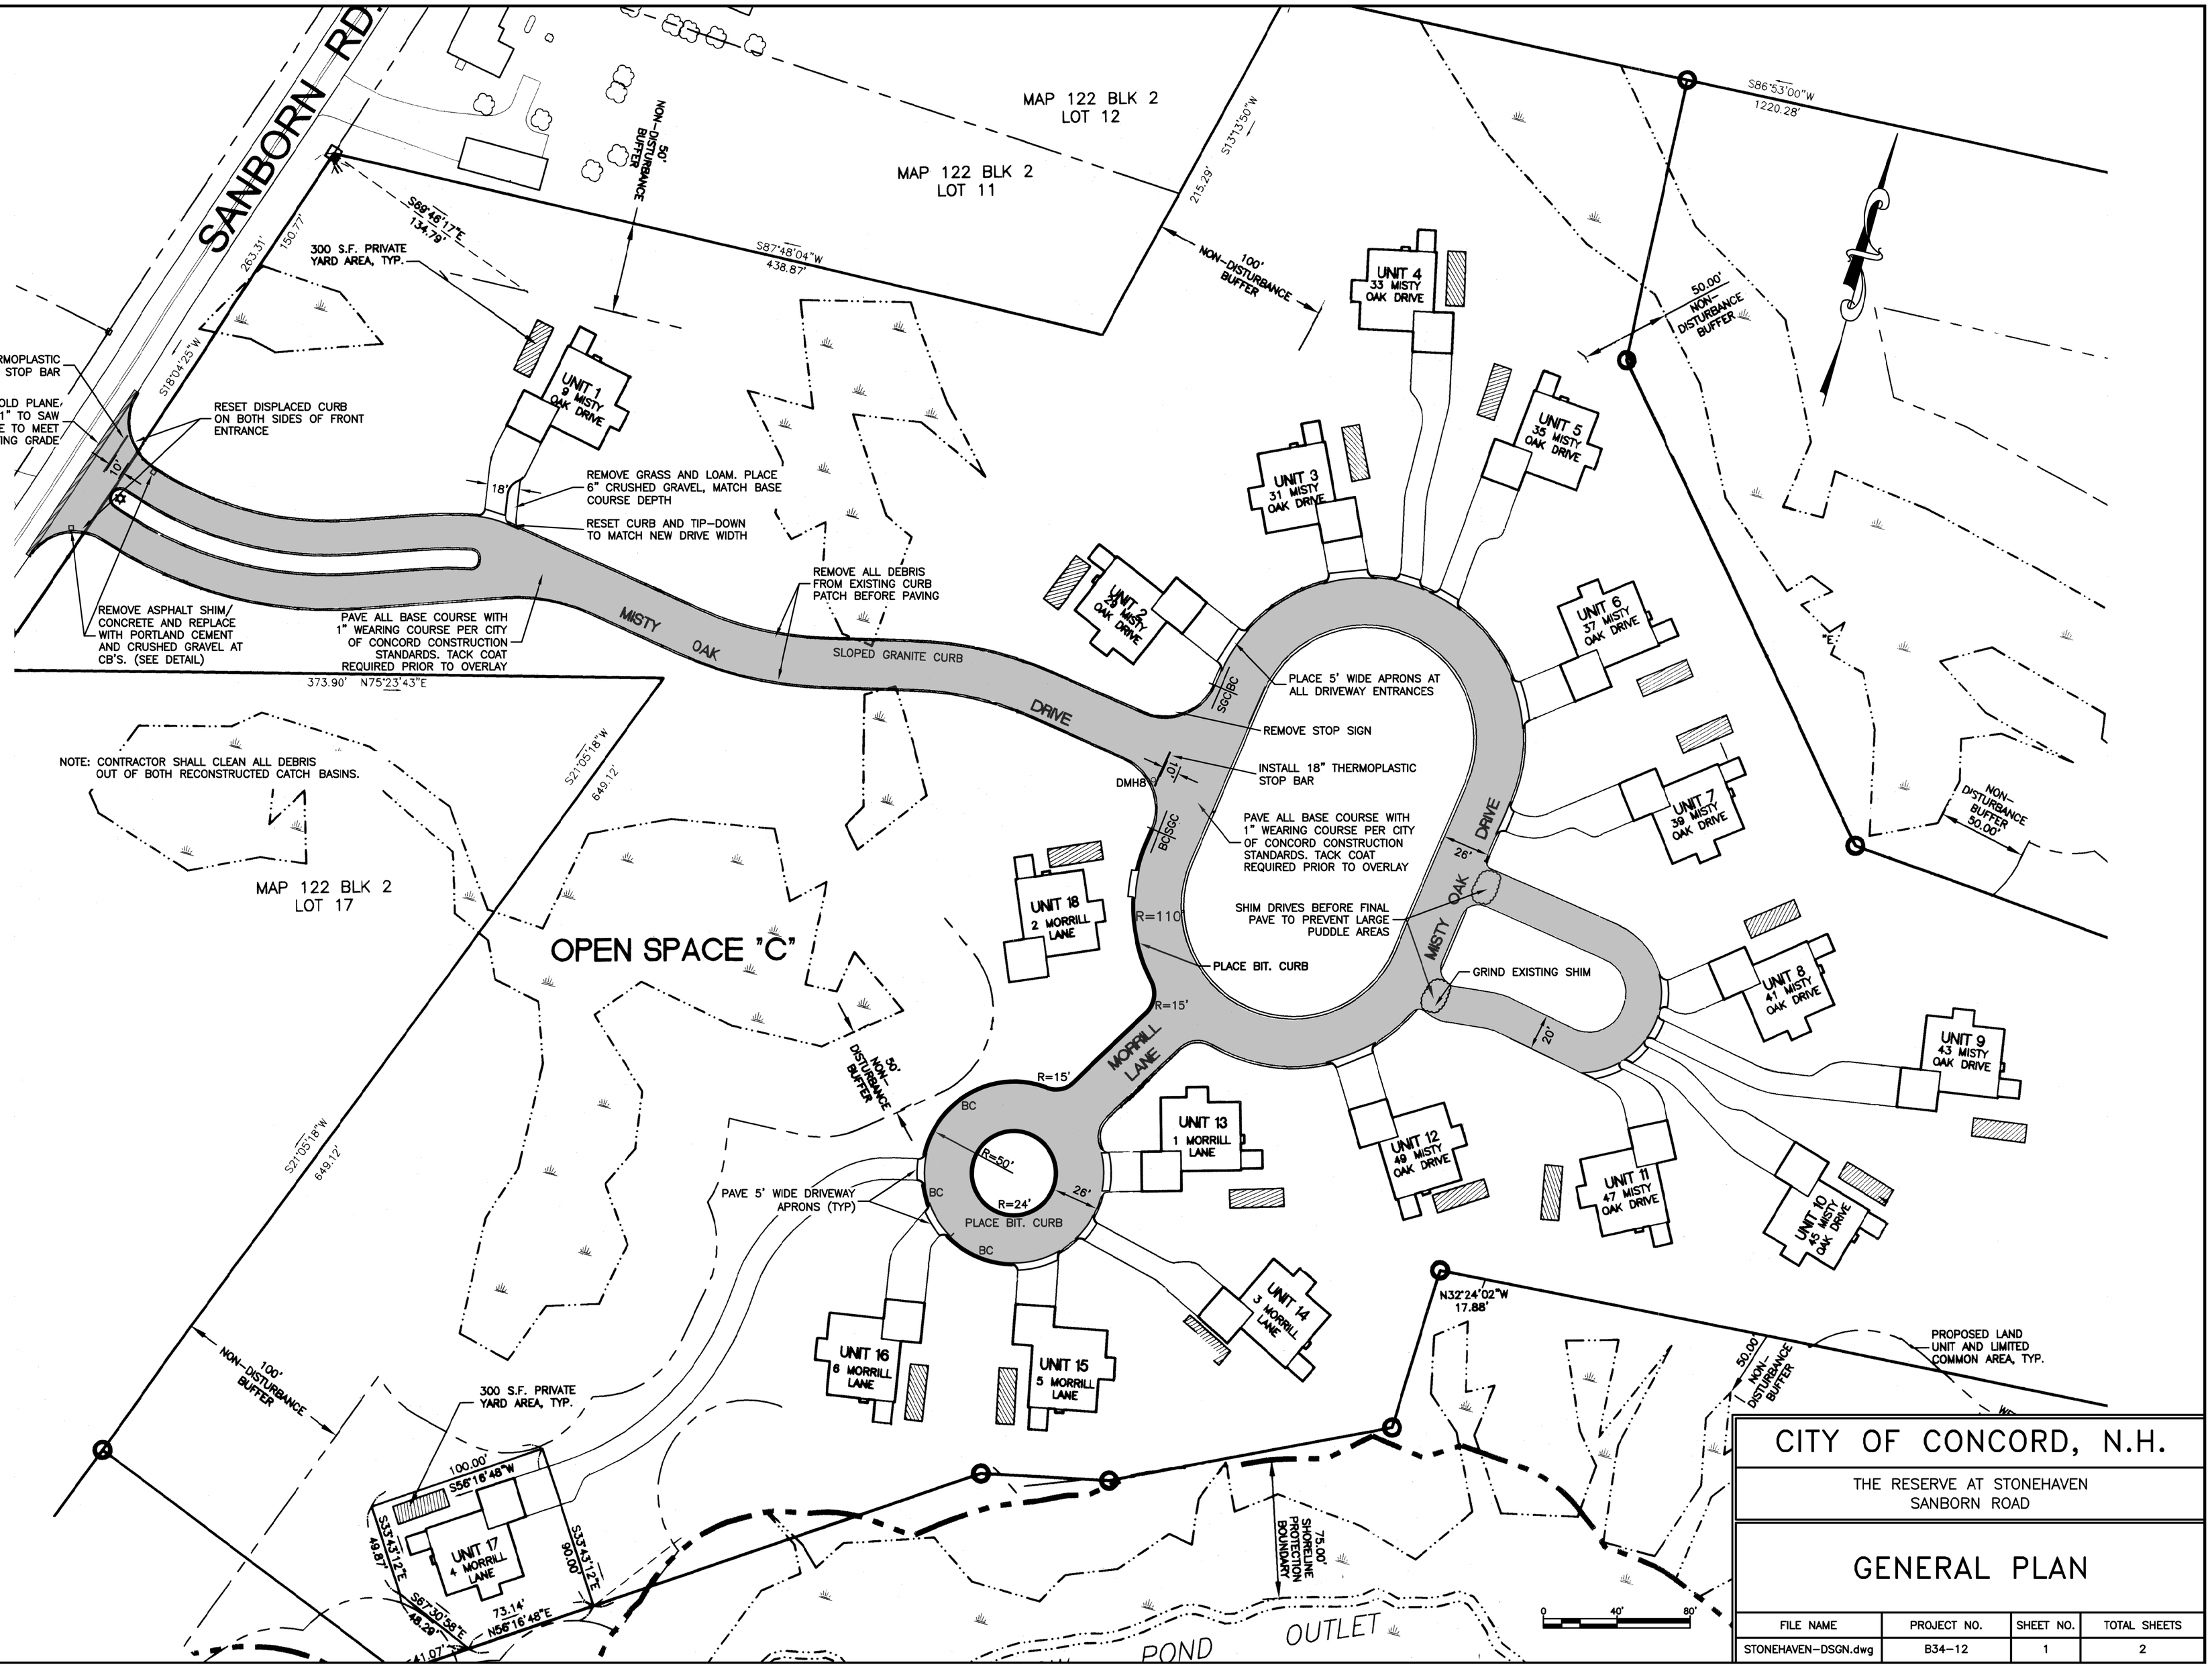

REVISIONS AFTER PROPOSAL

NUMBER	DATE	DESCRIPTION
-	-	-
-	-	-
-	-	-
-	-	-
-	-	-

NUMBER	DATE	DESCRIPTION
-	-	-
-	-	-
-	-	-
-	-	-
-	-	-

SURVEYED BY: -	DATE: -	
DESIGNED BY: -	DATE: -	
DRAWN BY: SAS	DATE: 04-02-2012	
CHECKED BY: -	DATE: -	
PROJECT INFO: -		

CITY OF CONCORD, N.H.

THE RESERVE AT STONEHAVEN
SANBORN ROAD

GENERAL PLAN

FILE NAME	PROJECT NO.	SHEET NO.	TOTAL SHEETS
STONEHAVEN-DSGN.dwg	B34-12	1	2

S:\DWG\- Projects - PRIVATE DEVELOPMENT\Private Development Projects\2005 PROJECT REVIEWS\2005-21, Sanborn Rd, Reserve at Stonehaven\Autodesk\STONEHAVEN-DSGN.dwg Monday, April 30, 2012 1:46:37